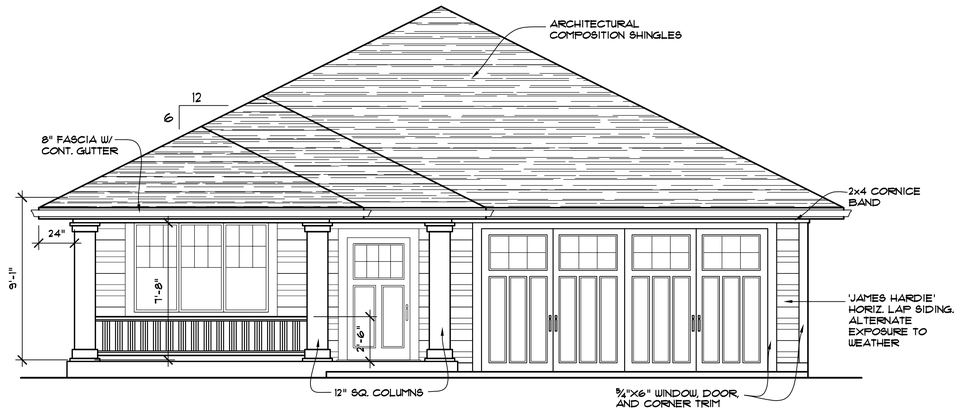

FRONT ELEVATION

1/4" = 1'-0"

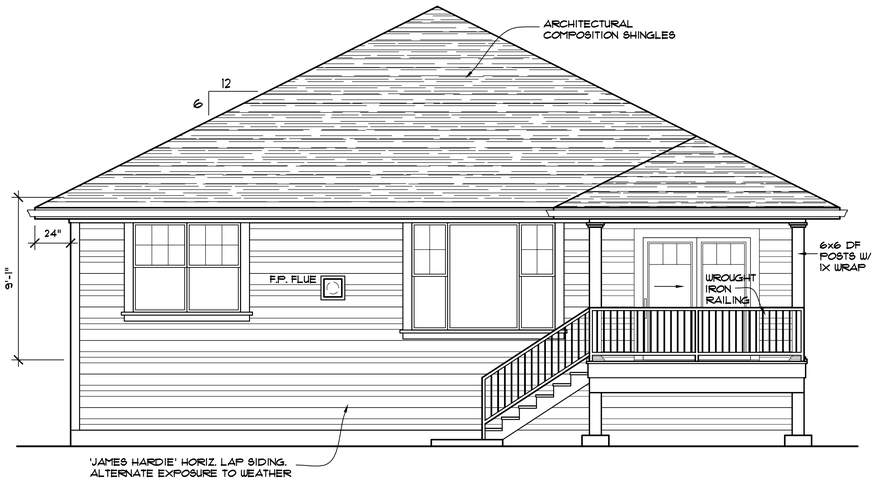

REAR ELEVATION

1/4" = 1'-0"

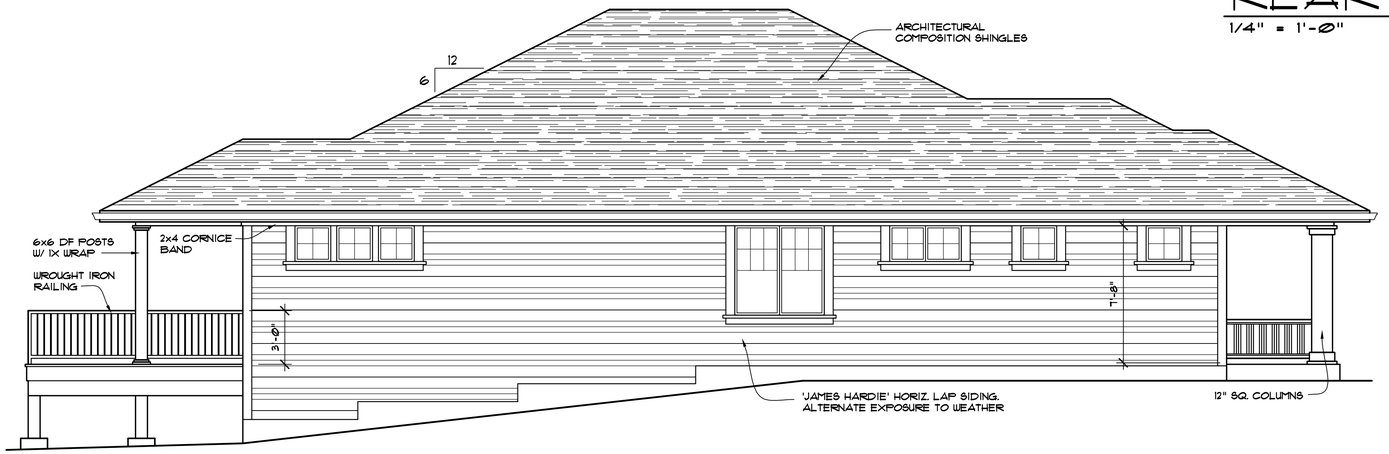

LEFT SIDE ELEVATION

1/4" = 1'-0"

RIGHT SIDE ELEVATION

1/4" = 1'-0"

DECK TO SIDEWALL FLASHING DETAIL

SCALE: 3"=1'-0"

0 2' 6' 12'

SCALE: 1/4"=1'-0"

REVISIONS	BY

CASCADE DESIGN STUDIO
JEFF MAYFIELD DESIGNER
815-B ALDER CREEK DRIVE
MEDFORD, OREGON 97504
(541) 772-1411

PROJECT FOR:

PROPOSED RESIDENCE FOR: PACIFIC TREND BUILDING & DEVELOPMENT

PROJECT ADDRESS:

3878 CREEK MONT DRIVE
MEDFORD, OREGON

SHEET TITLE

EXTERIOR ELEVATIONS

1673BR

DRAWN: JM	SHEET NO. A-3
JOB NUMBER: CDS-2133	
DATE: 03/10/16	OF 4 SHEETS